THIS MAP WAS PREPARED FOR ASSESSMENT PURPOSE ONLY

0 200 400 800 Feet

SECTION 10 T.41S. R.13W. W.M.
CURRY COUNTY
1" = 400'

41S13W10
& INDEX

CANCELLED:
400 THRU 1000

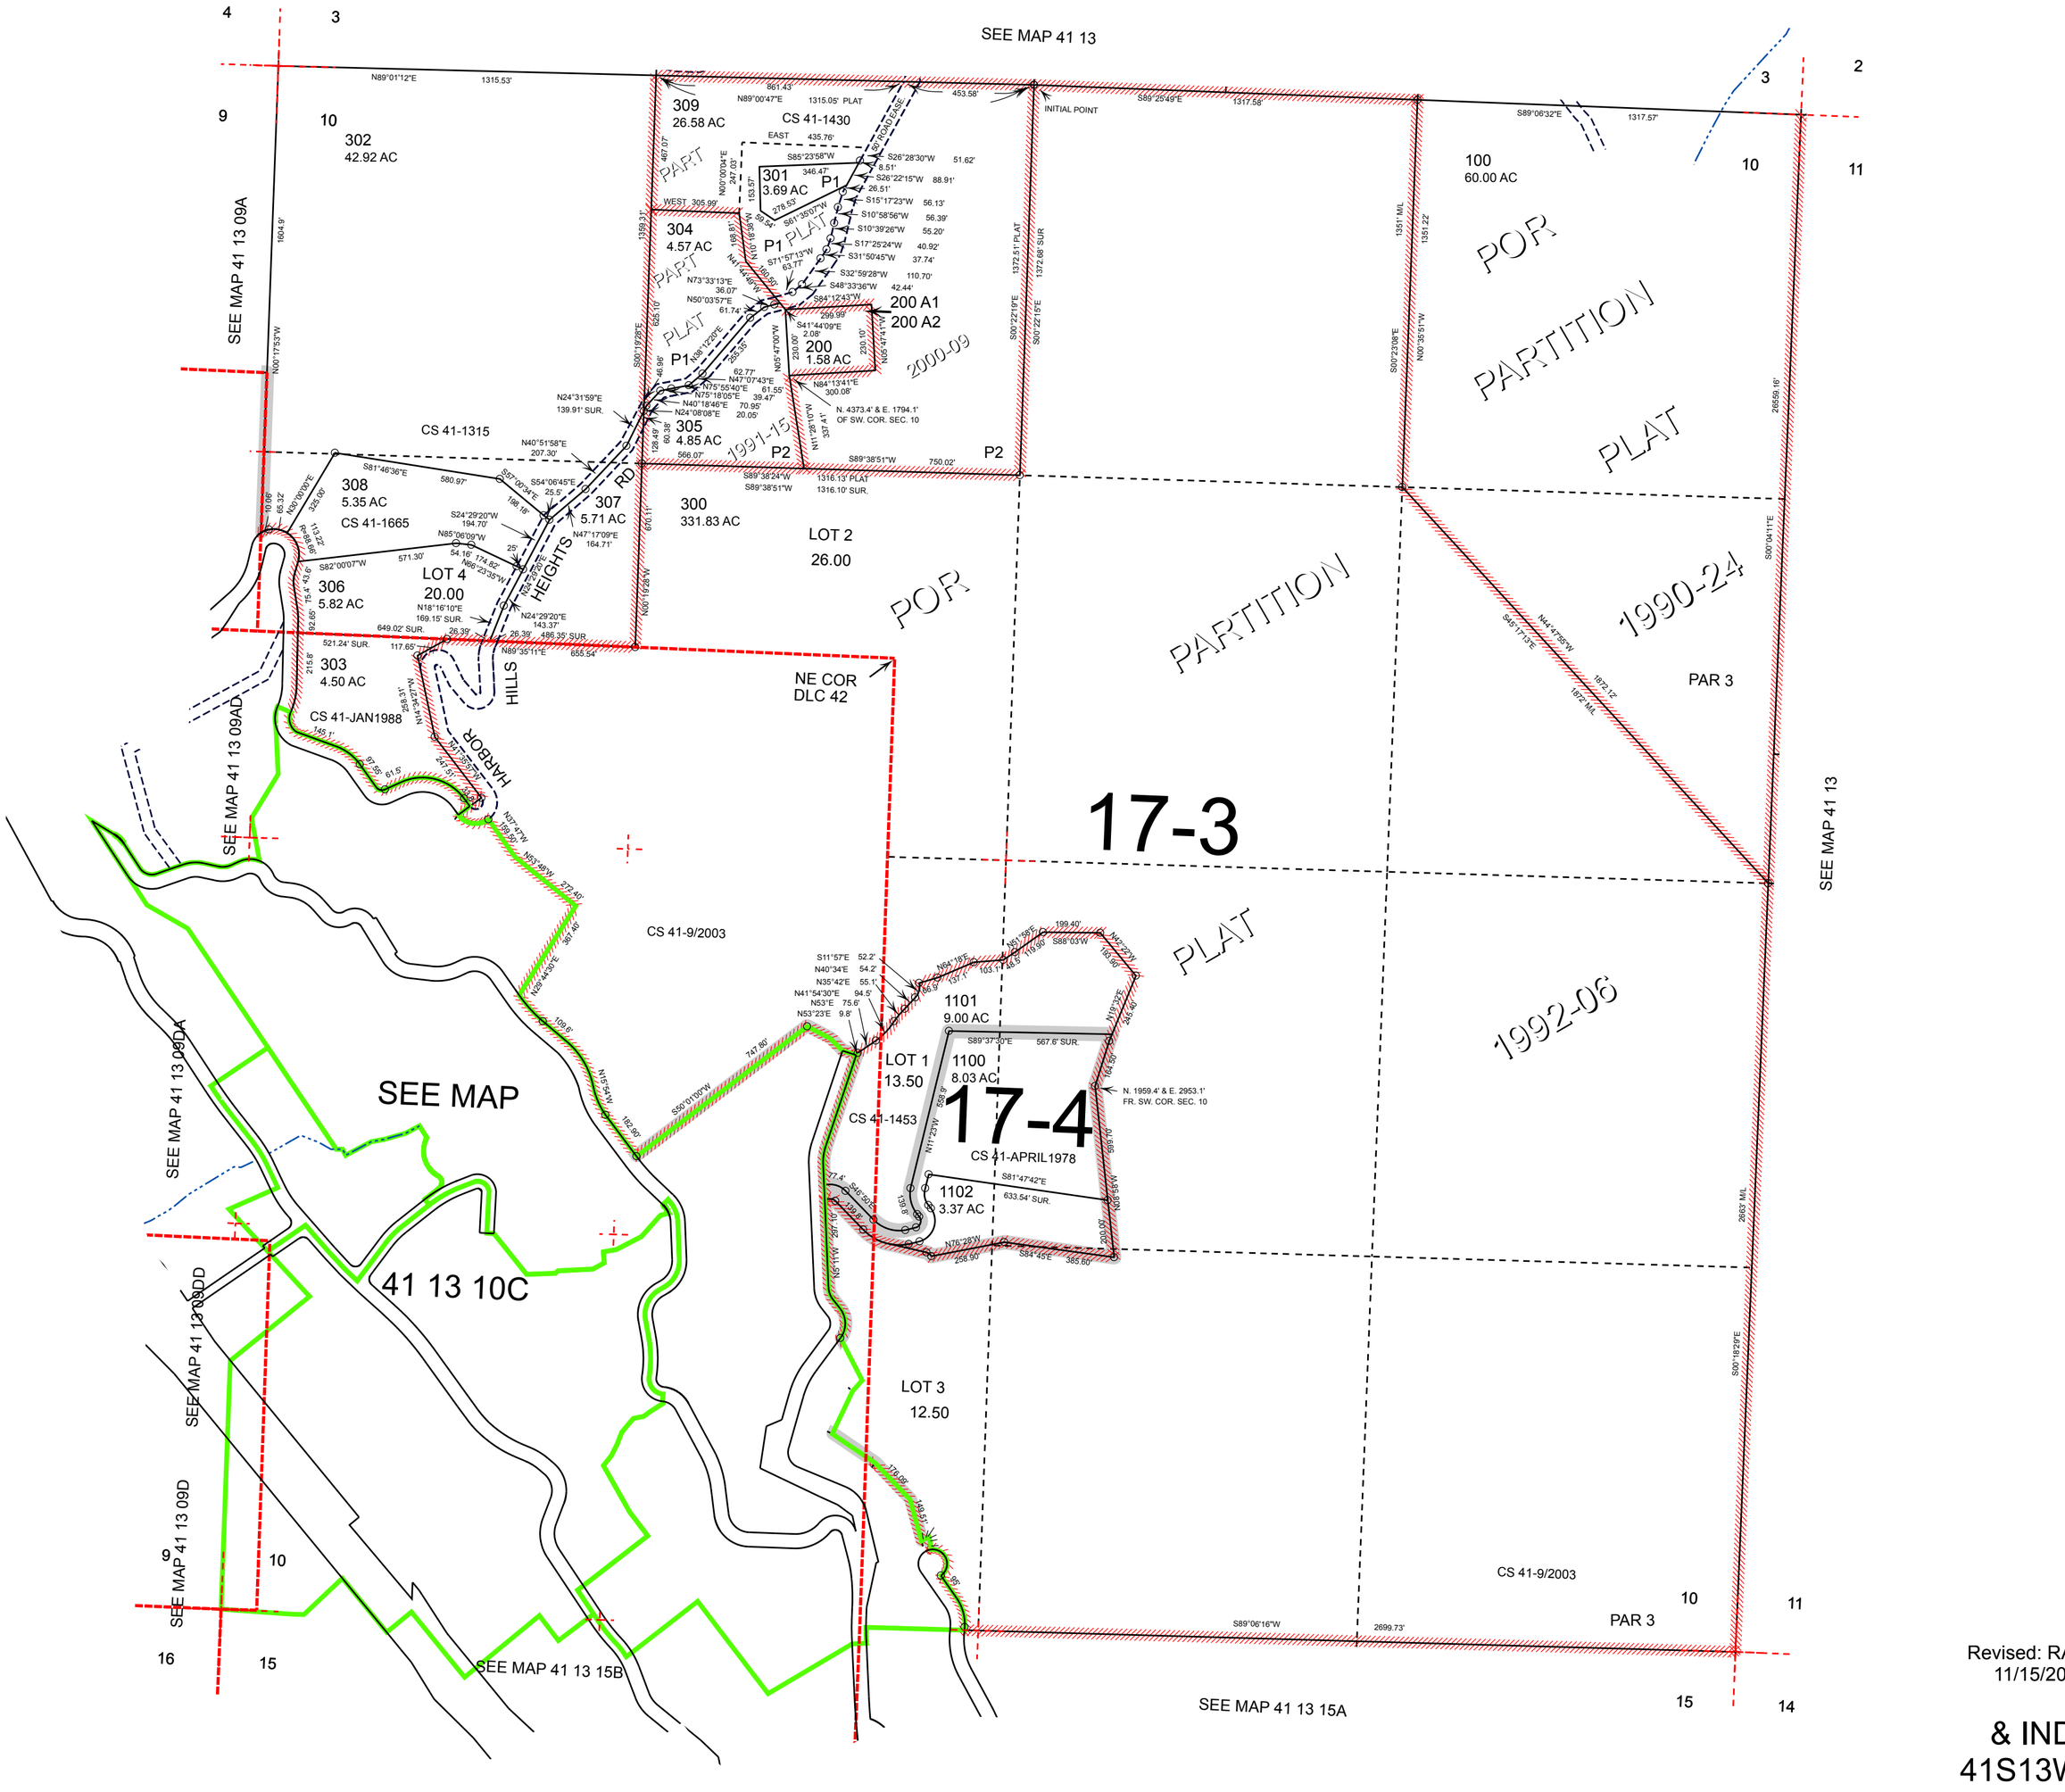

Revised: RAA
11/15/2011

& INDEX
41S13W10

THIS MAP WAS PREPARED FOR ASSESSMENT PURPOSE ONLY

SECTION 10 T.41S. R.13W. W.M.
CURRY COUNTY

1" = 400'

0 200 400 800 Feet

41S13W10 & INDEX

CANCELLED: 400 THRU 1000

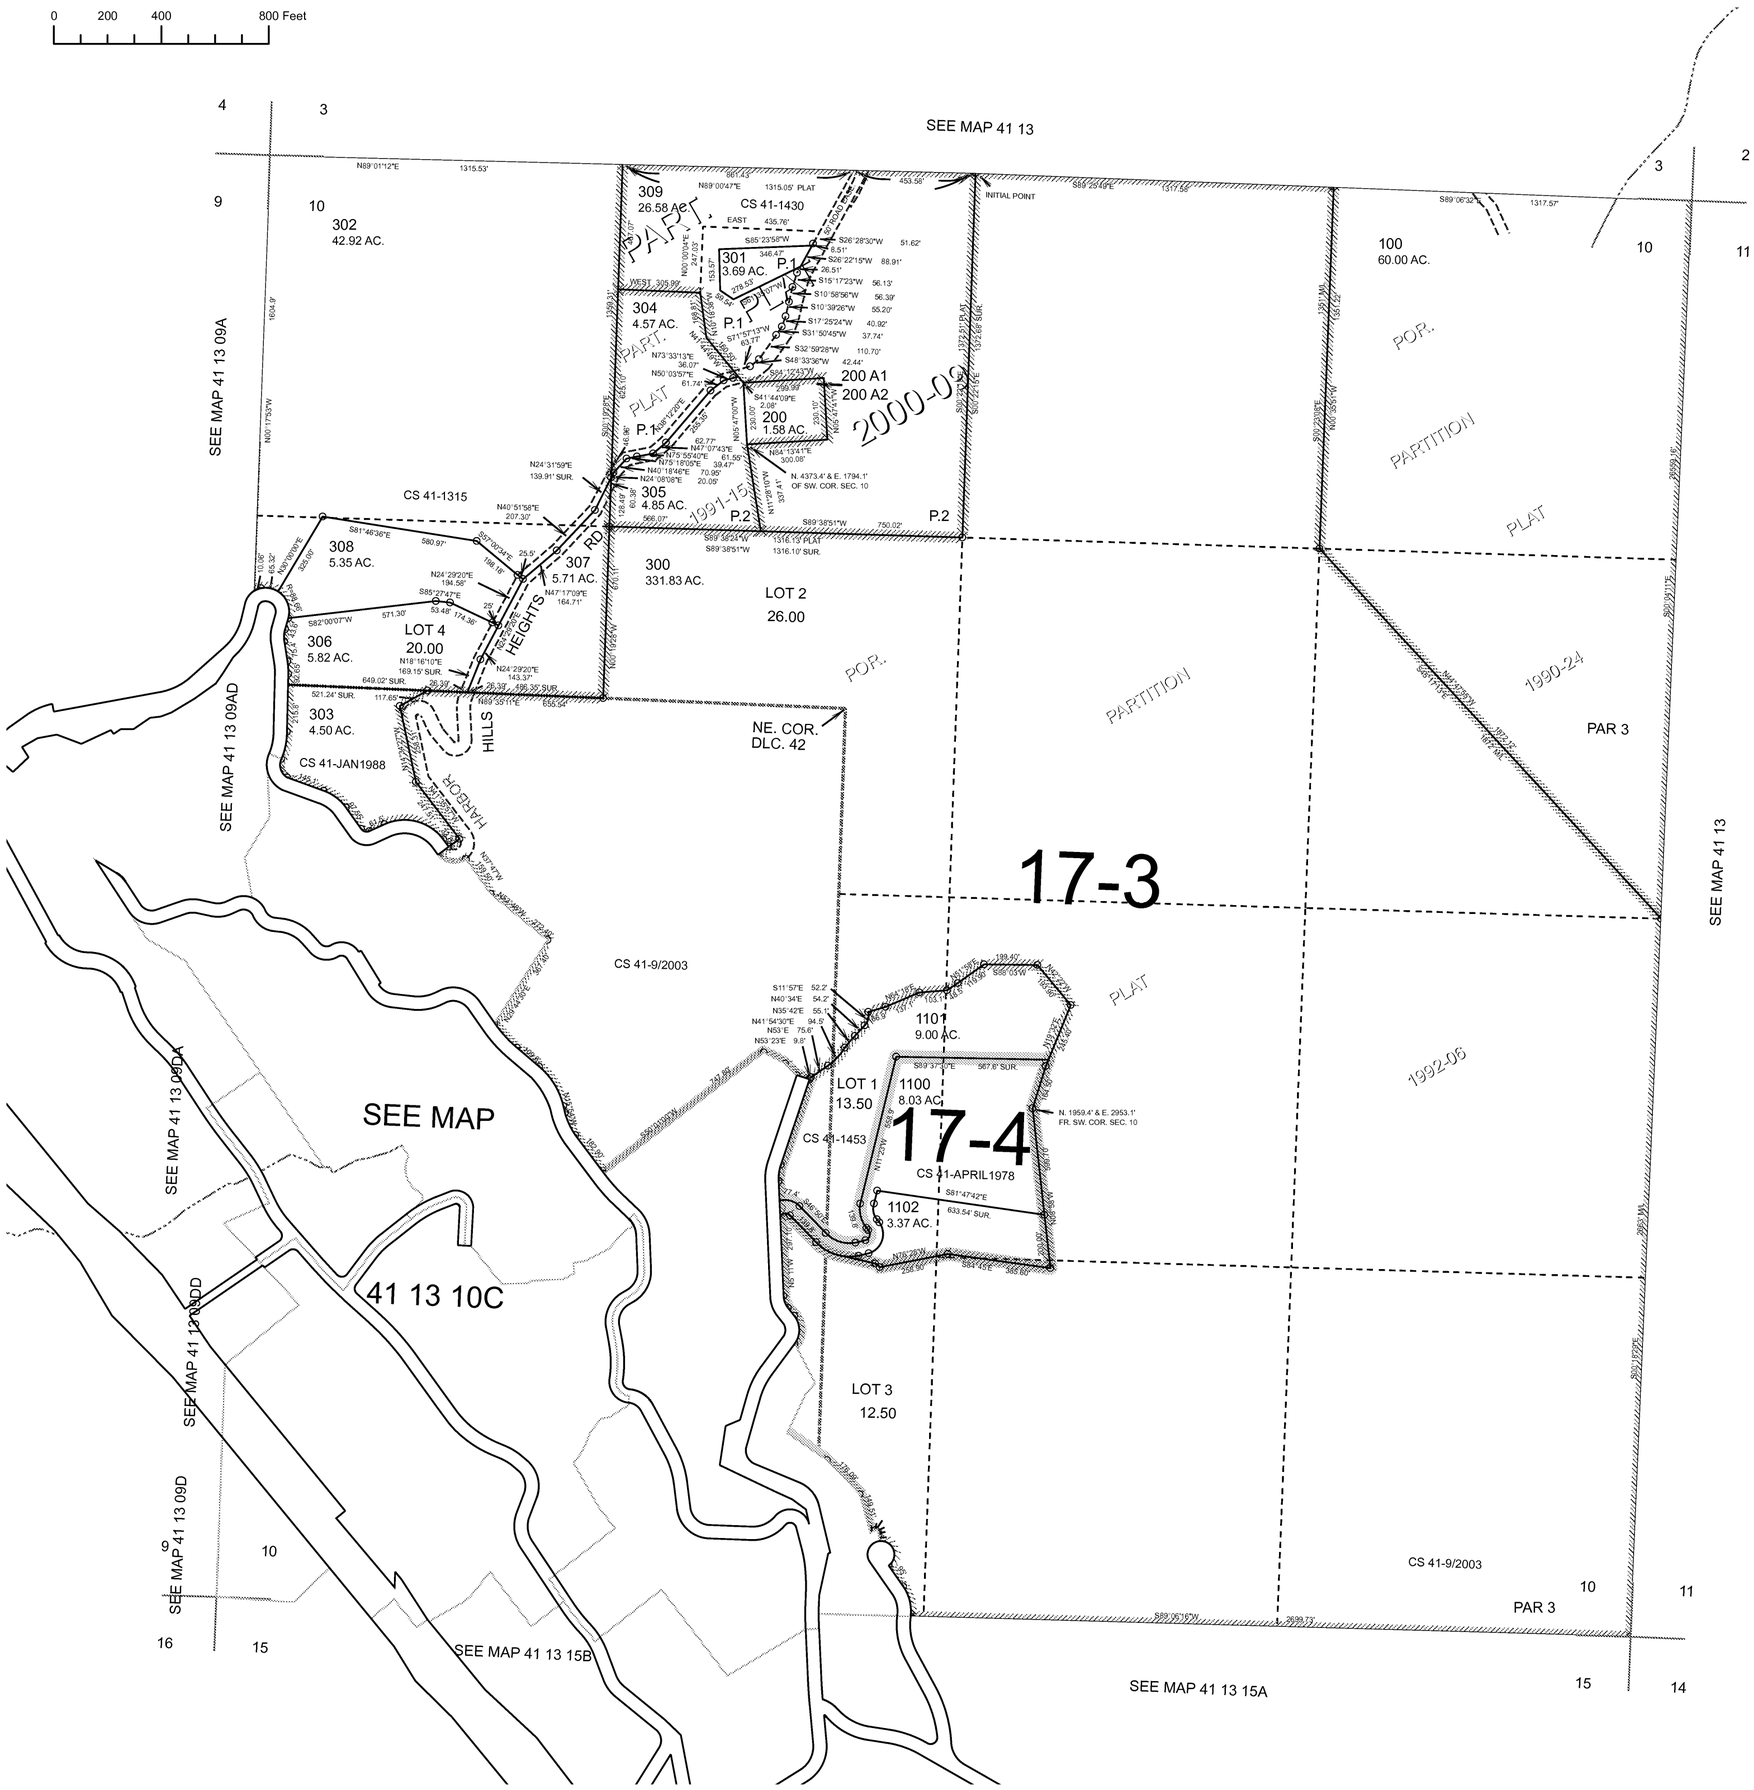

Revised: MRT
9/8/2008

41S13W10 & INDEX

THIS MAP WAS PREPARED FOR ASSESSMENT PURPOSE ONLY

0 200 400 800 Feet

SECTION 10 T.41S. R.13W. W.M.
CURRY COUNTY
1" = 400'

41S 13W 10
& INDEX

CANCELLED NO.
400 THRU 1000

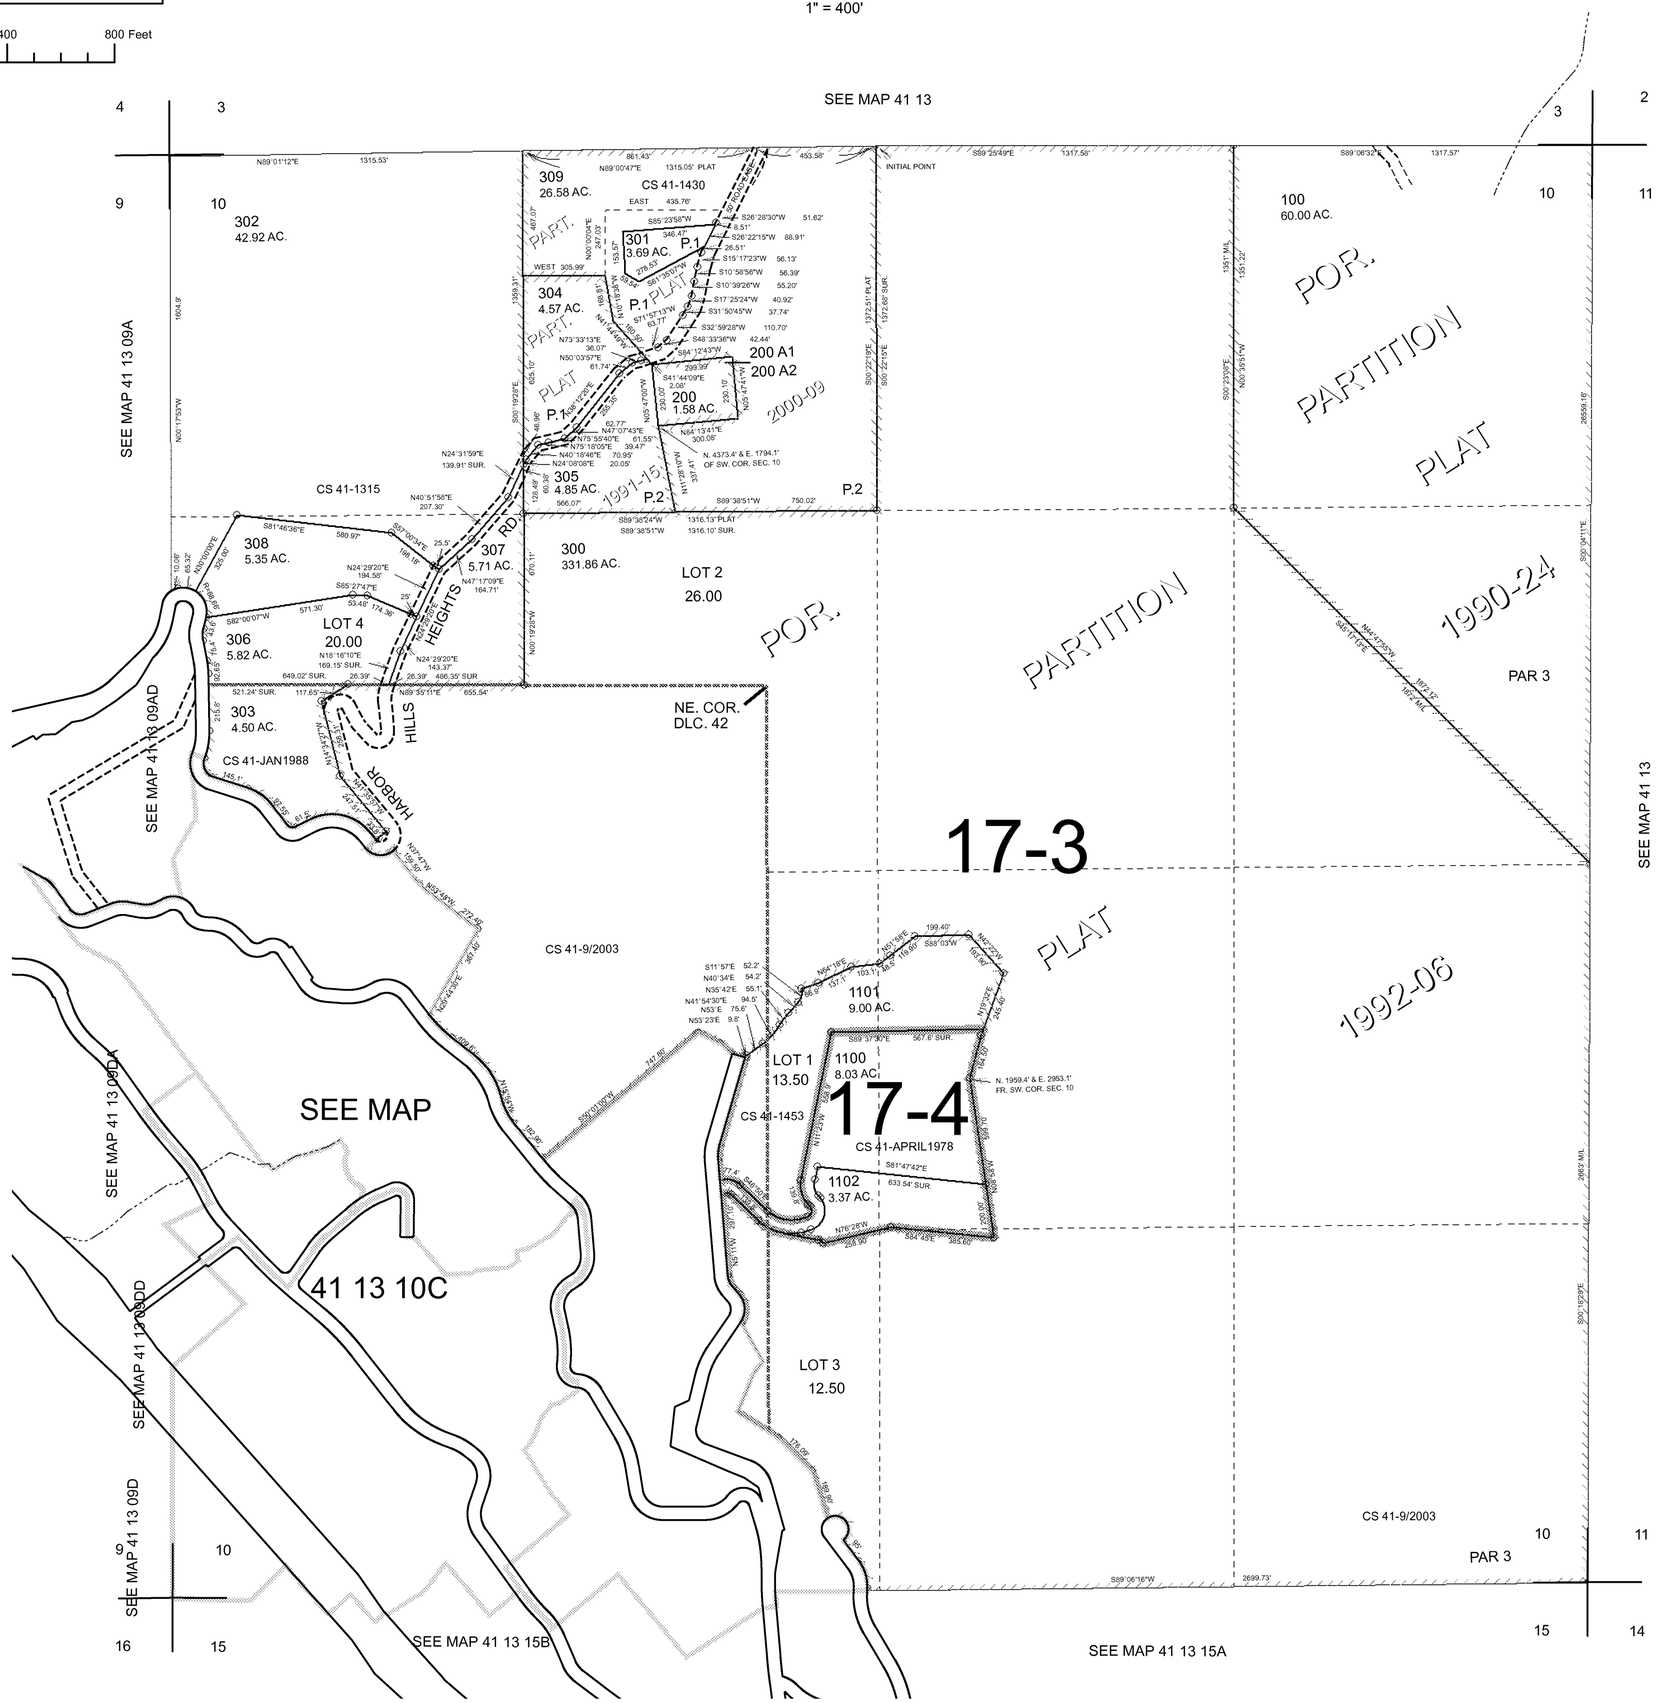

Revised RAA
8/31/2005

41S 13W 10
& INDEX